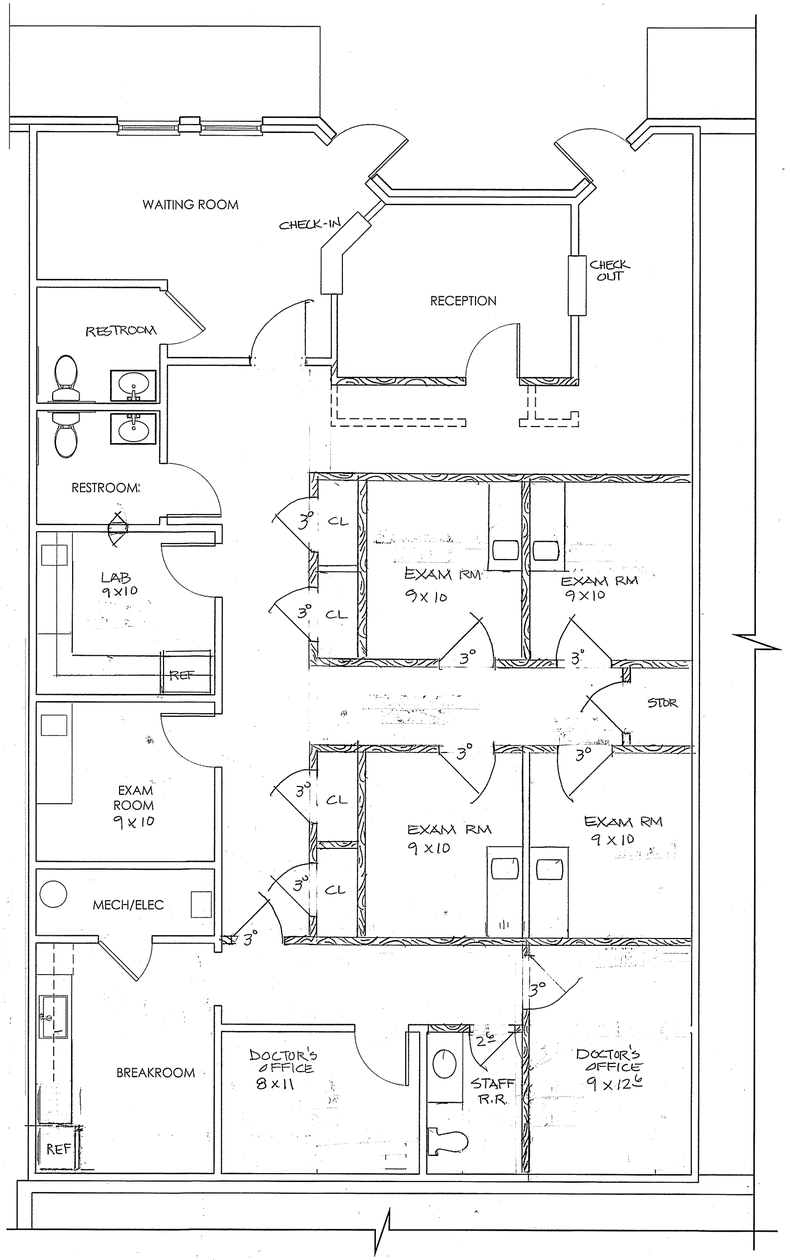

EXISTING WALLS TO REMAIN

EXISTING WALLS TO BE REMOVED

NEW WALLS

PROPOSED FIRST FLOOR PLAN

SCALE: 1/4" = 1'-0"

1 / A100

REVISIONS

DATE	NO.	BY	DESCRIPTION

DESIGNED:
DRAWN:
CHECKED:
APPROVED:

COPYRIGHT
RESERVED
THE DRAWINGS & SPECIFICATIONS ARE THE PROPERTY OF ARMENTROUT MATHENY THURMOND AND IS COPYRIGHT PROTECTED. ANY ALTERATIONS OR REPRODUCTIONS INCLUDING USE ON OTHER PROJECTS IS PROHIBITED WITHOUT WRITTEN CONSENT AND AUTHORIZED IN WRITING BY ARMENTROUT MATHENY THURMOND.

OMBROOK CORPORATE CAMPUS
330 OGLETHORPE AVENUE, SUITE 100
ATHENS, GEORGIA, U.S.A. 30605-2780
PHONE: (706) 548.8211
FAX: (706) 548.1814
www.amtathens.com

amt ENGINEERS ARCHITECTS PLANNERS
Armentrout • Matheny • Thurmond

21208

RESOURCE MEDICAL
1500 OGLETHORPE AVE., SUITE 3500
ATHENS, GA 30606

A-100

NOTE: THIS DRAWING IS COPYRIGHT PROTECTED. ANY ALTERATIONS OR REPRODUCTIONS MUST BE AUTHORIZED IN WRITING BY ARMENTROUT MATHENY THURMOND.